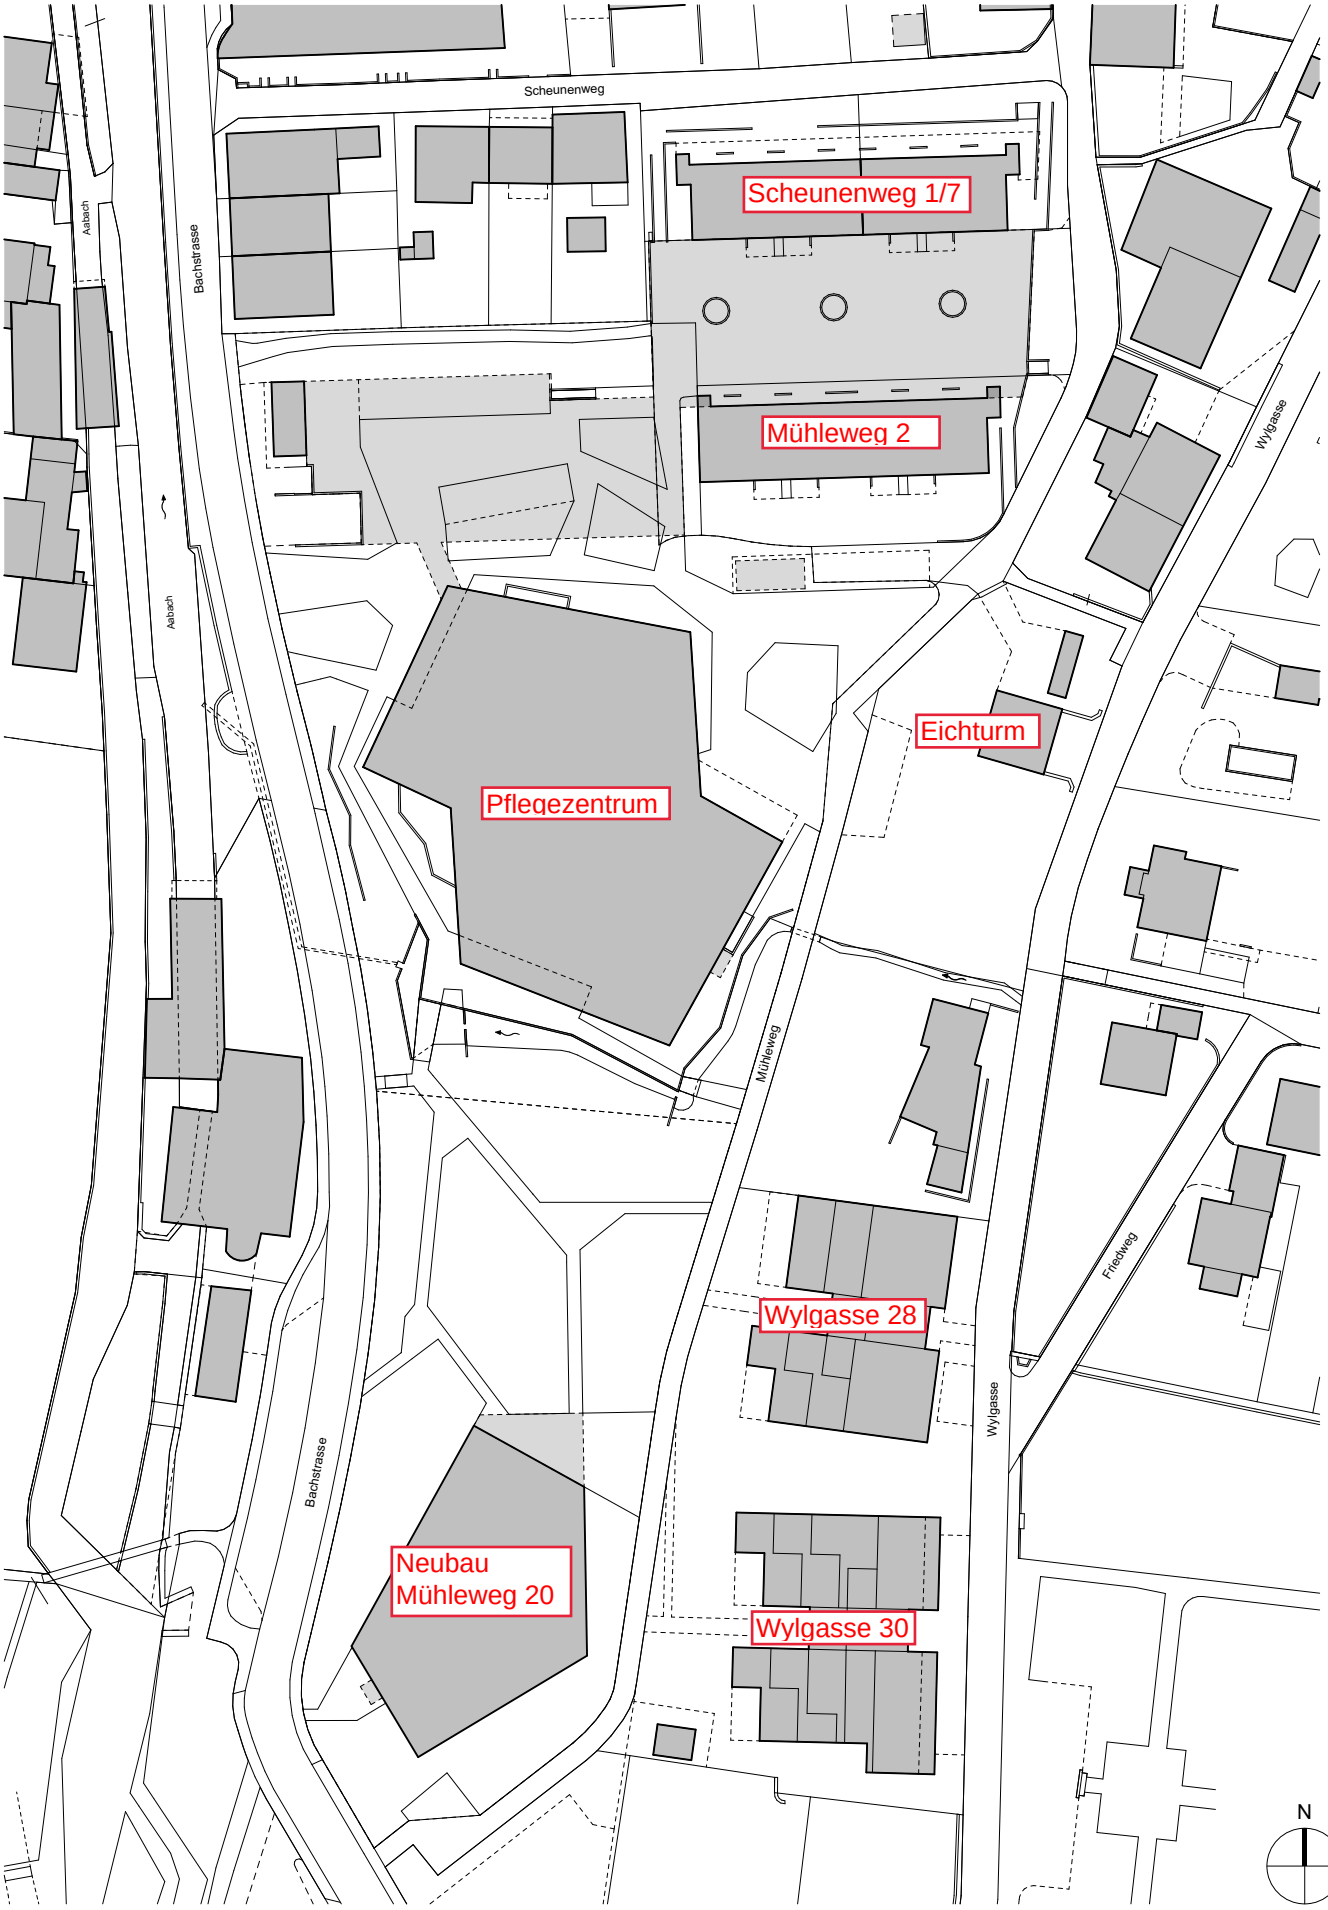

Situationsplan 1:1000